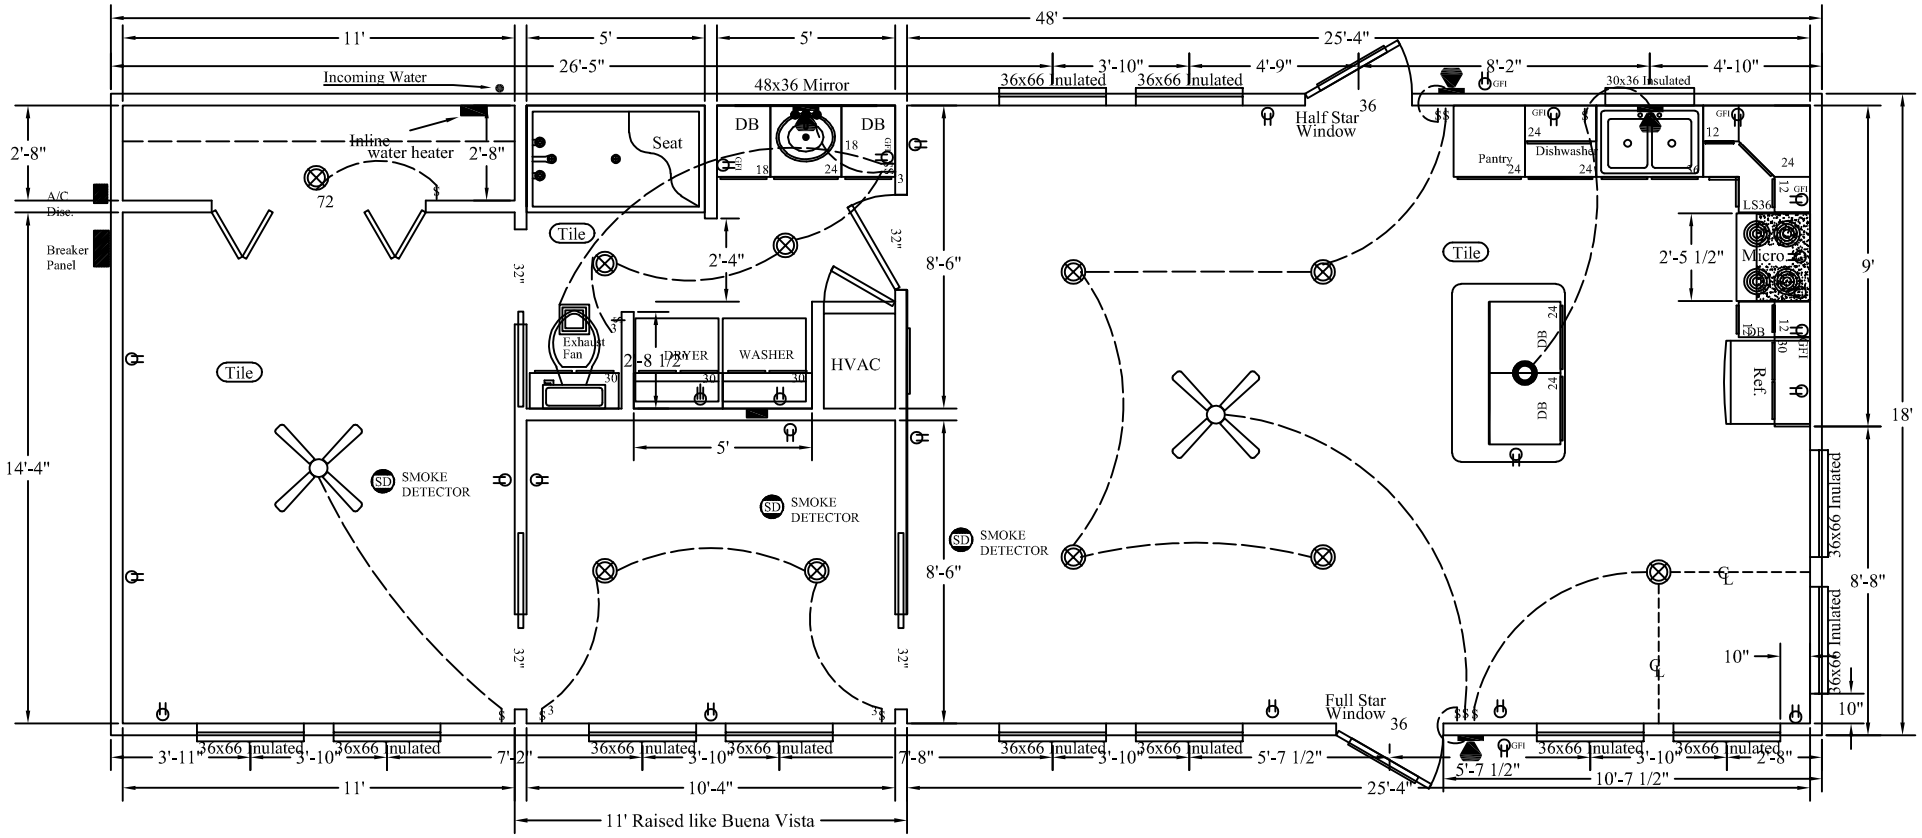

Dreamcatcher - 864 sqft

Tile	
Cabinets	
Paneling	
Roof	
Body	
Shutters	
Win J-Rail	
Door Color	
Win Color	

Gable

Barn

2018

Dreamcatcher

GENERAL SHELTERS ®

P:\AutoCad Dwg\DWG's\Building Div\Dwg Catalog\2018 dwgs\2018_Cabins\Dreamcatcher\BLDF-FIN-DREAMCATCHER.dwg, 2/26/2018 2:14:45 PM