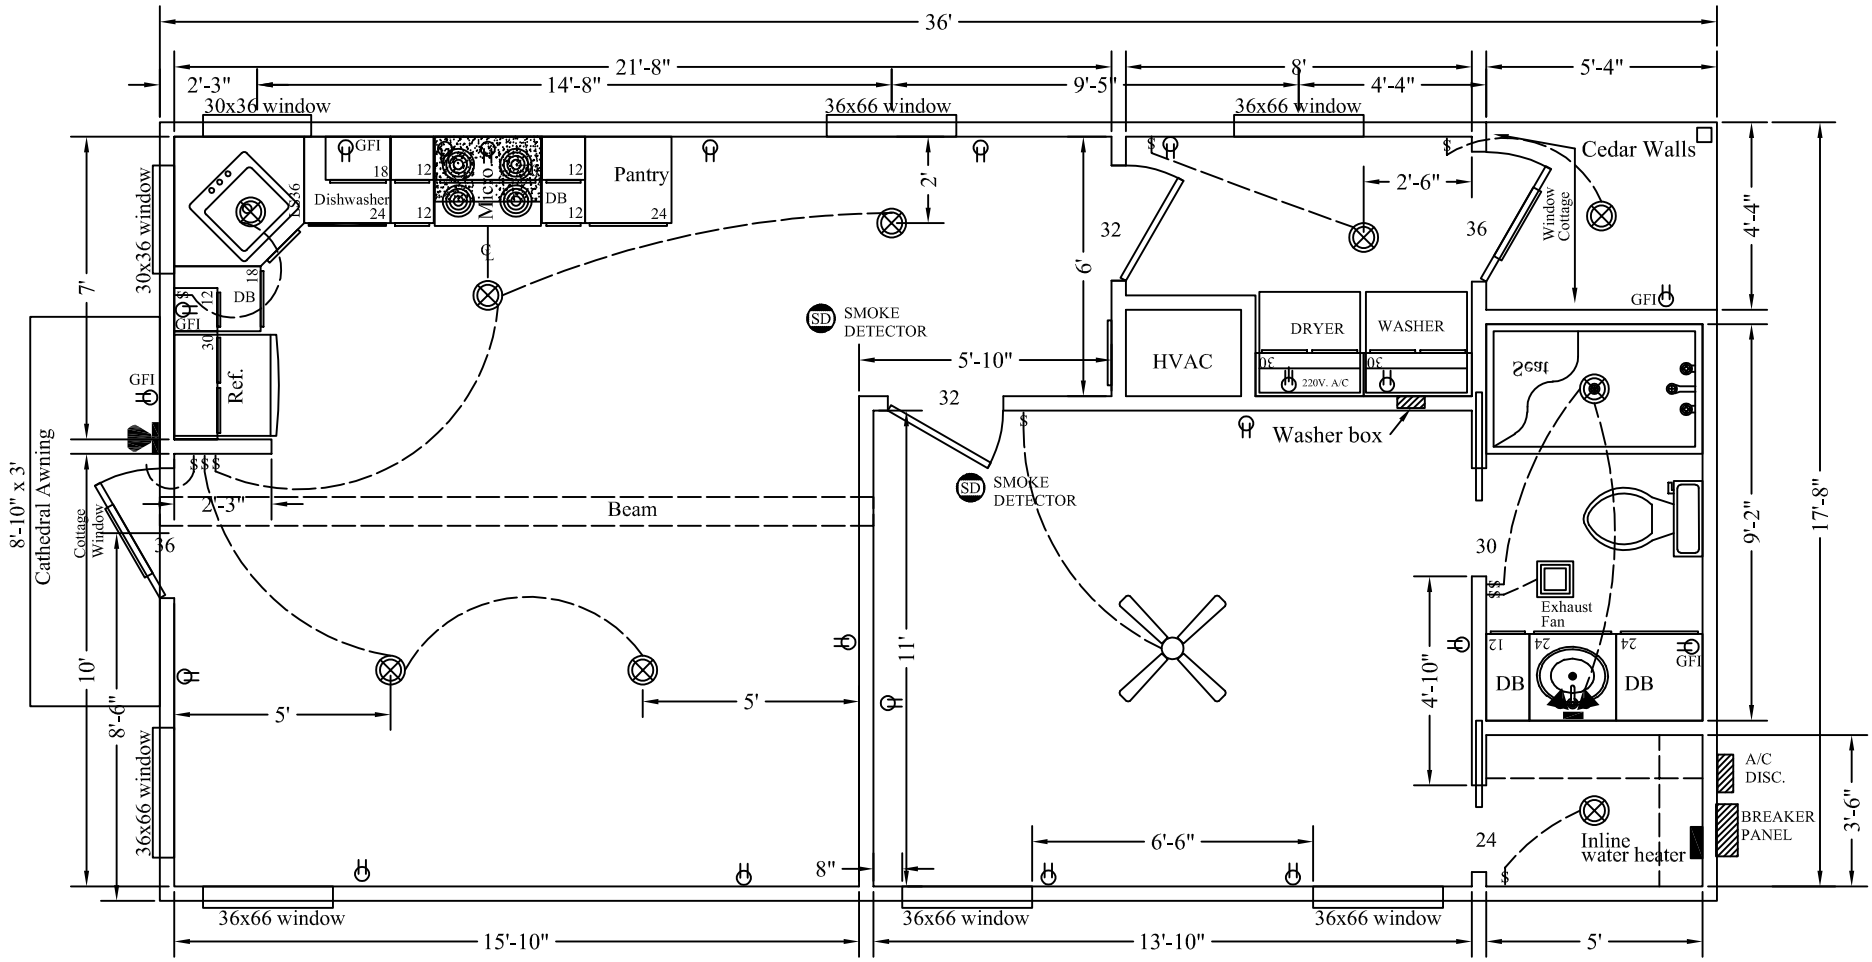

Primrose - 648 sqft

Tile	
Cabinets	
Paneling	
Roof	
Body	
Shutters	
Win J-Rail	
Door Color	
Win Color	

Gable / Barn

2018

Primrose

GENERAL SHELTERS ®

P:\AutoCad Dwg\DWG's\Building Div\Dwg Catalog\2018 dwgs\2018_Cabins\Primrose\BLDF-FIN-PRIMROSE.dwg, 6/7/2018 1:27:41 PM